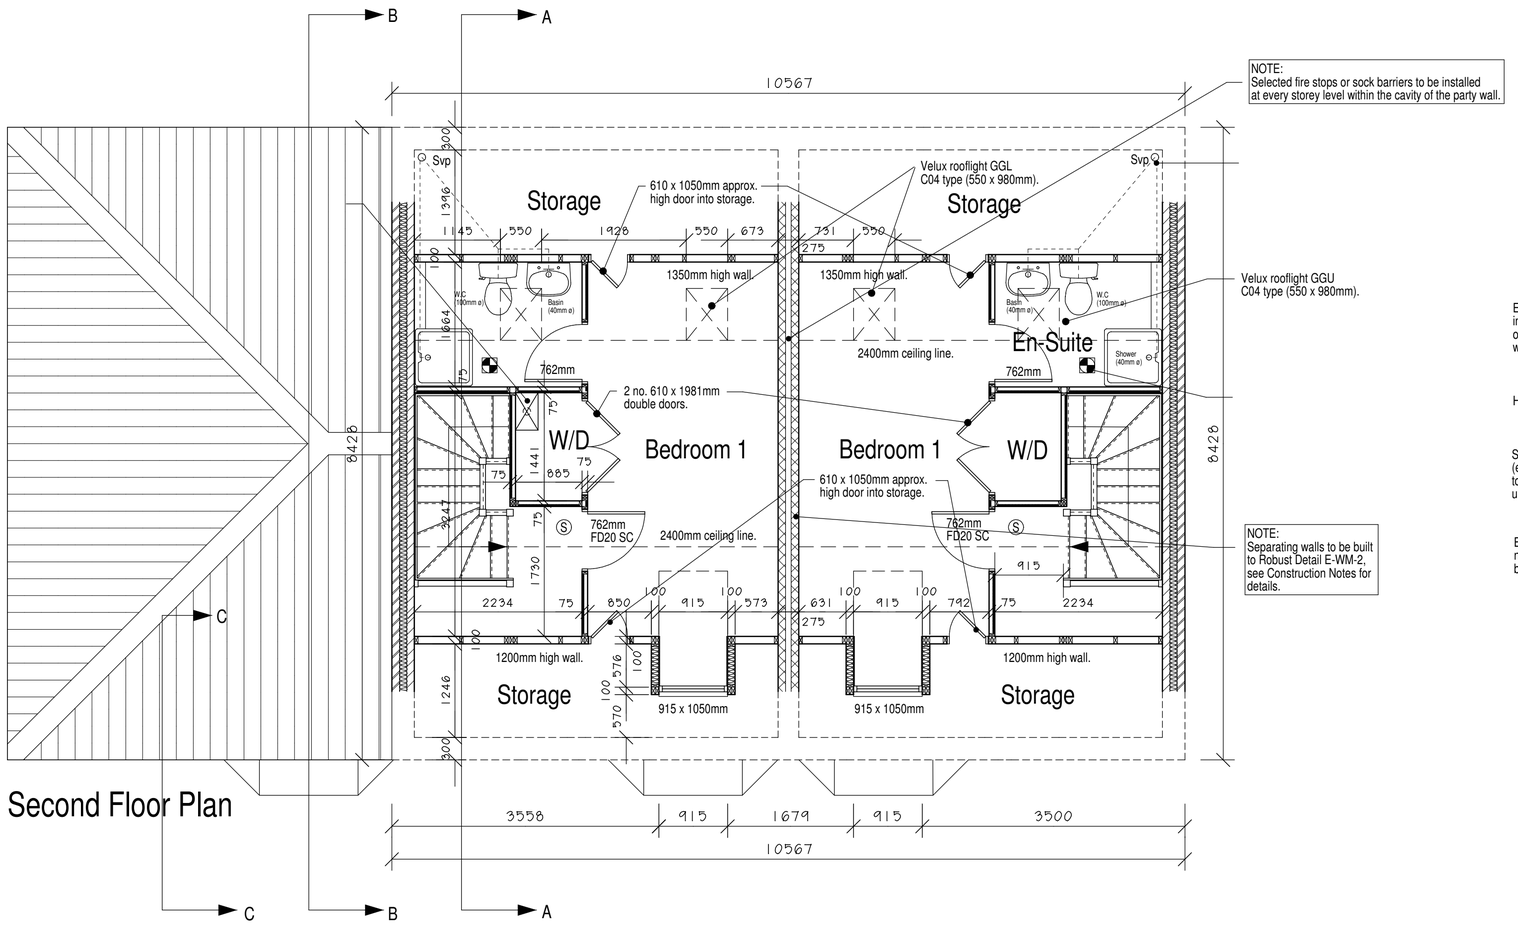

Second Floor Plan

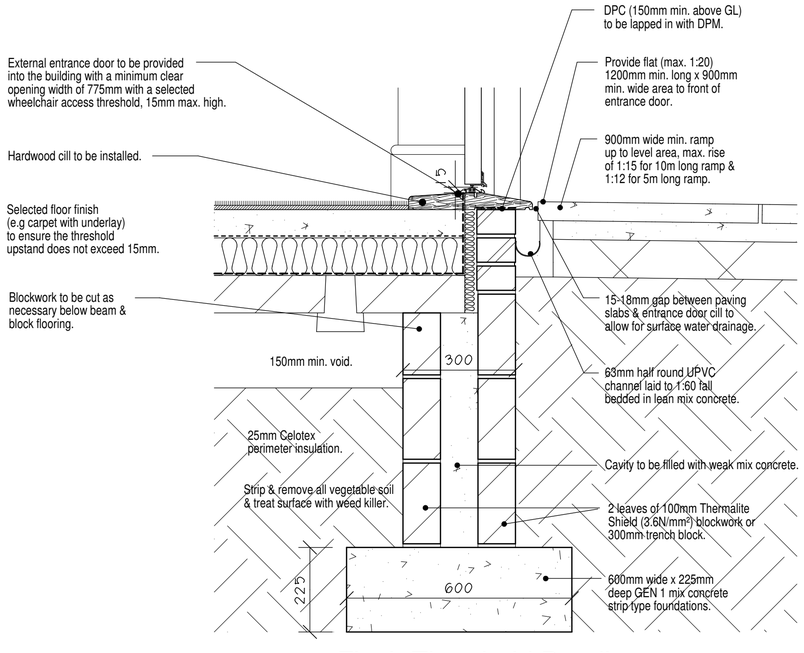

Flush Threshold Detail
Scale 1:10

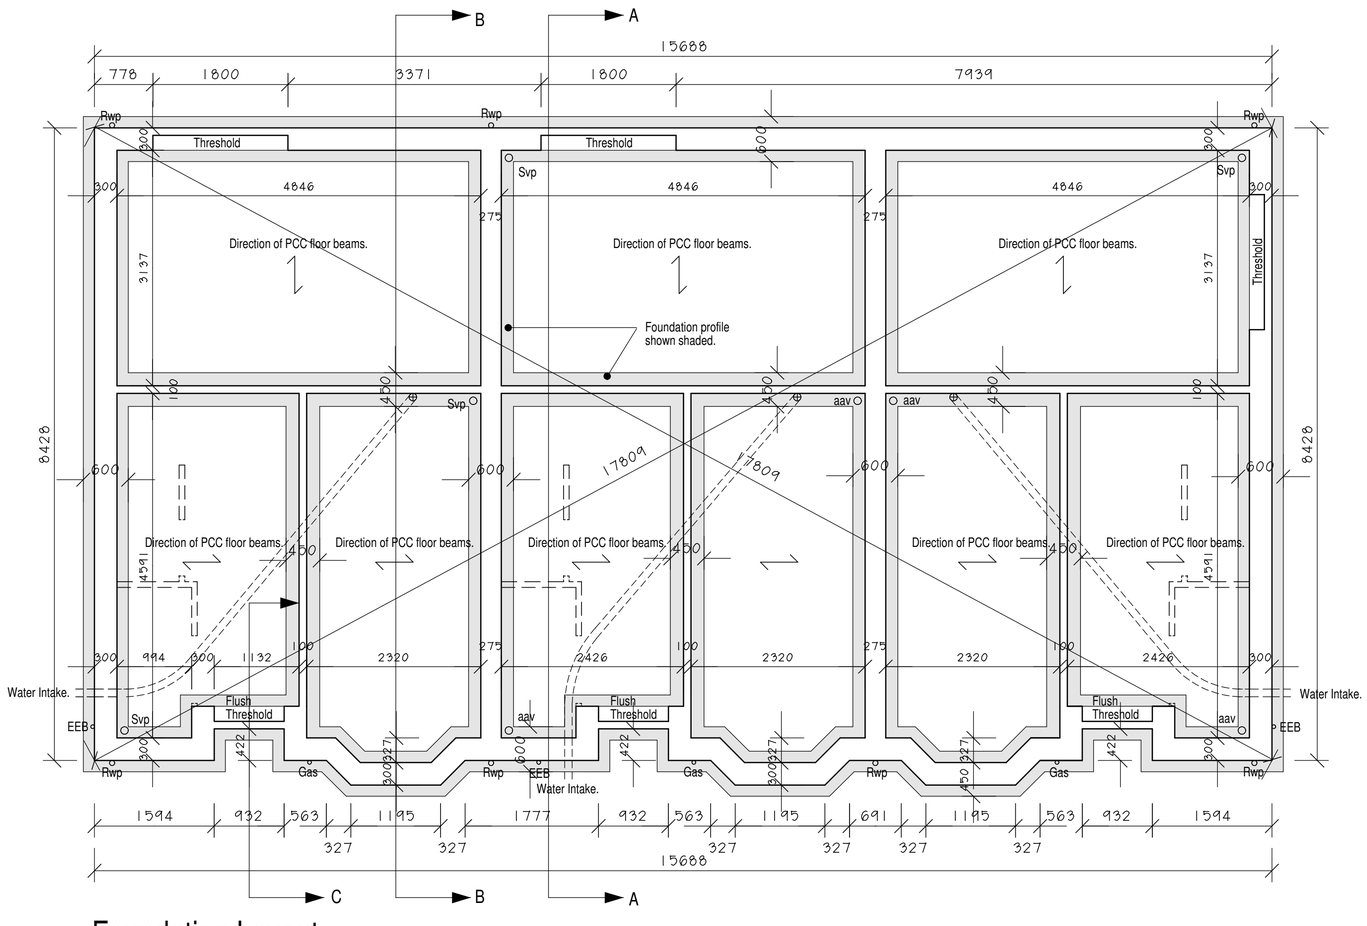

Foundation Layout

Foundation Key	
○ Rwp	Rainwater Downpipe.
○ Svp	Soil & Vent Pipe.
○ aav	Anti-admittance Valve / Durgo.
◦ Gas	Gas Meter Point
◦ EEB	Electricity Meter Point.
◦ BIG	Back Inlet Gully

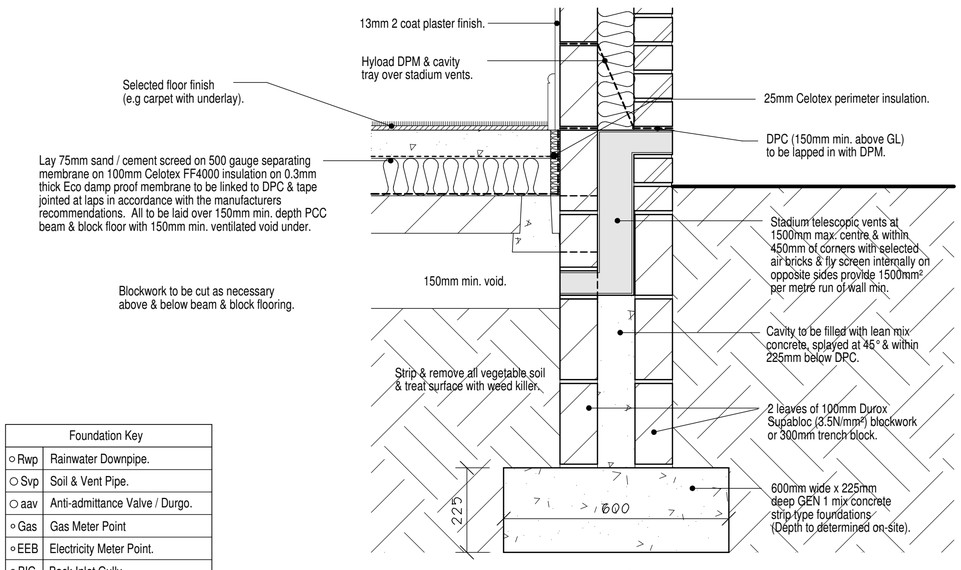

Wall & Floor Construction Detail
Scale 1:10